WELAND ALUMINIUM AB
This document must not be copied without our written permission and the contents thereof must not be imparted to a third party nor be used for any unauthorized purpose. Contravention will be prosecuted.

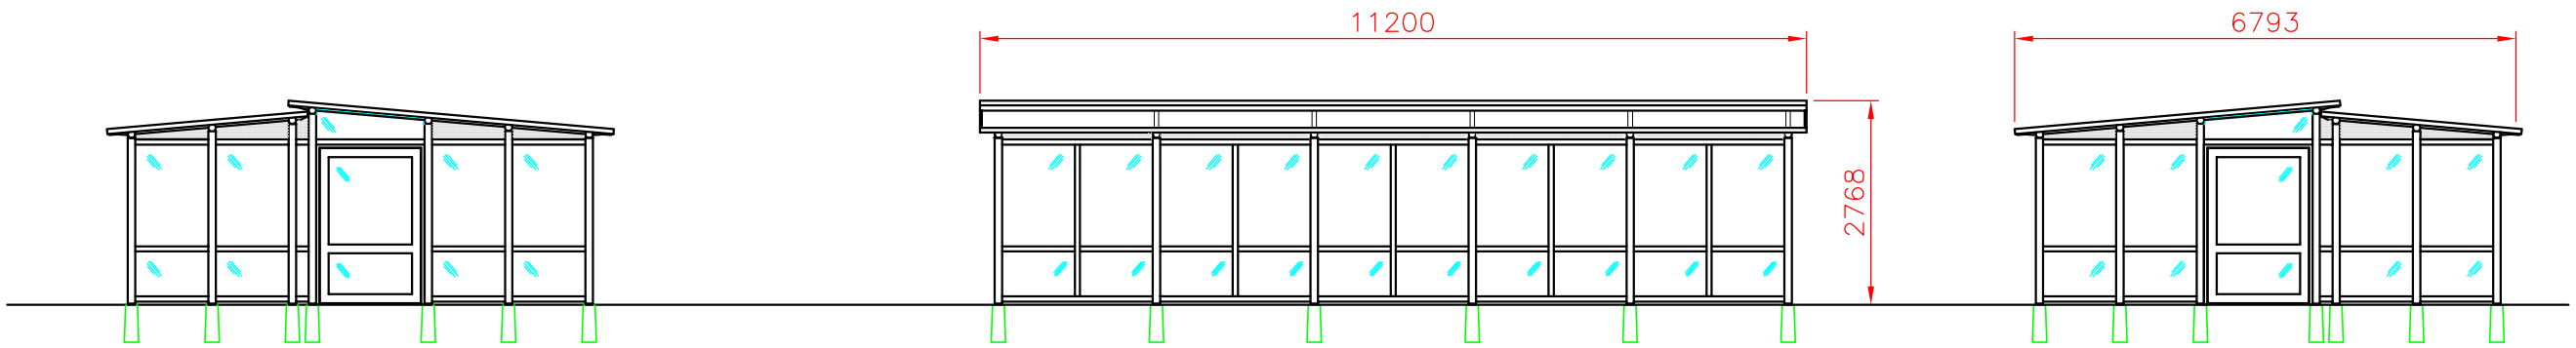

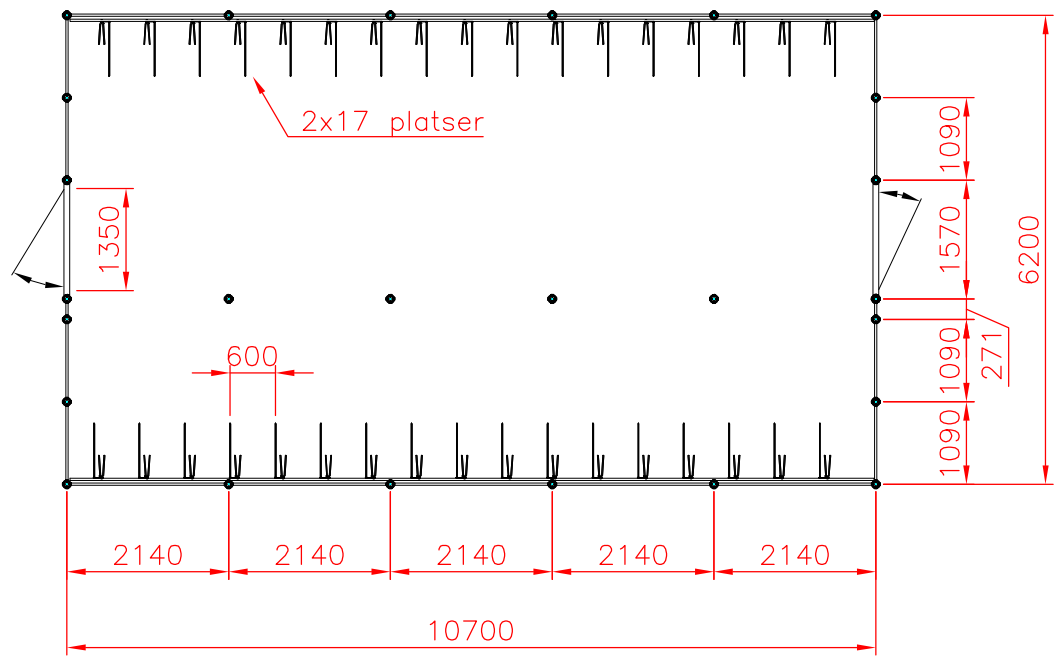

Nr.	Ant.	Ändring och/eller medd.–nr	Datum	Inf.	Godk.

–	–	–	–	–	–	
Det.nr	Ant.	Benämning	Material	Mod.nr.ämne dimension	Anm.	
Konstr. –	Ritad AÅ	Kop. –	Kontr. –	Stand. –	Format A3	Skala 1:100

Generell tolerans –

WELAND ALUMINIUM
BJÖRNSTORPSVÄGEN 2
342 30 ALVESTA
TFN +46 (0)472–445 00

CYKELGARAGE FUNKIS DUO 62
5 SEKTIONER PÅ PLINT
–

Objektnummer –
Datum 150831
Ritningsnummer FUNKIS DUO 62 FL:5 P2
Rev. –